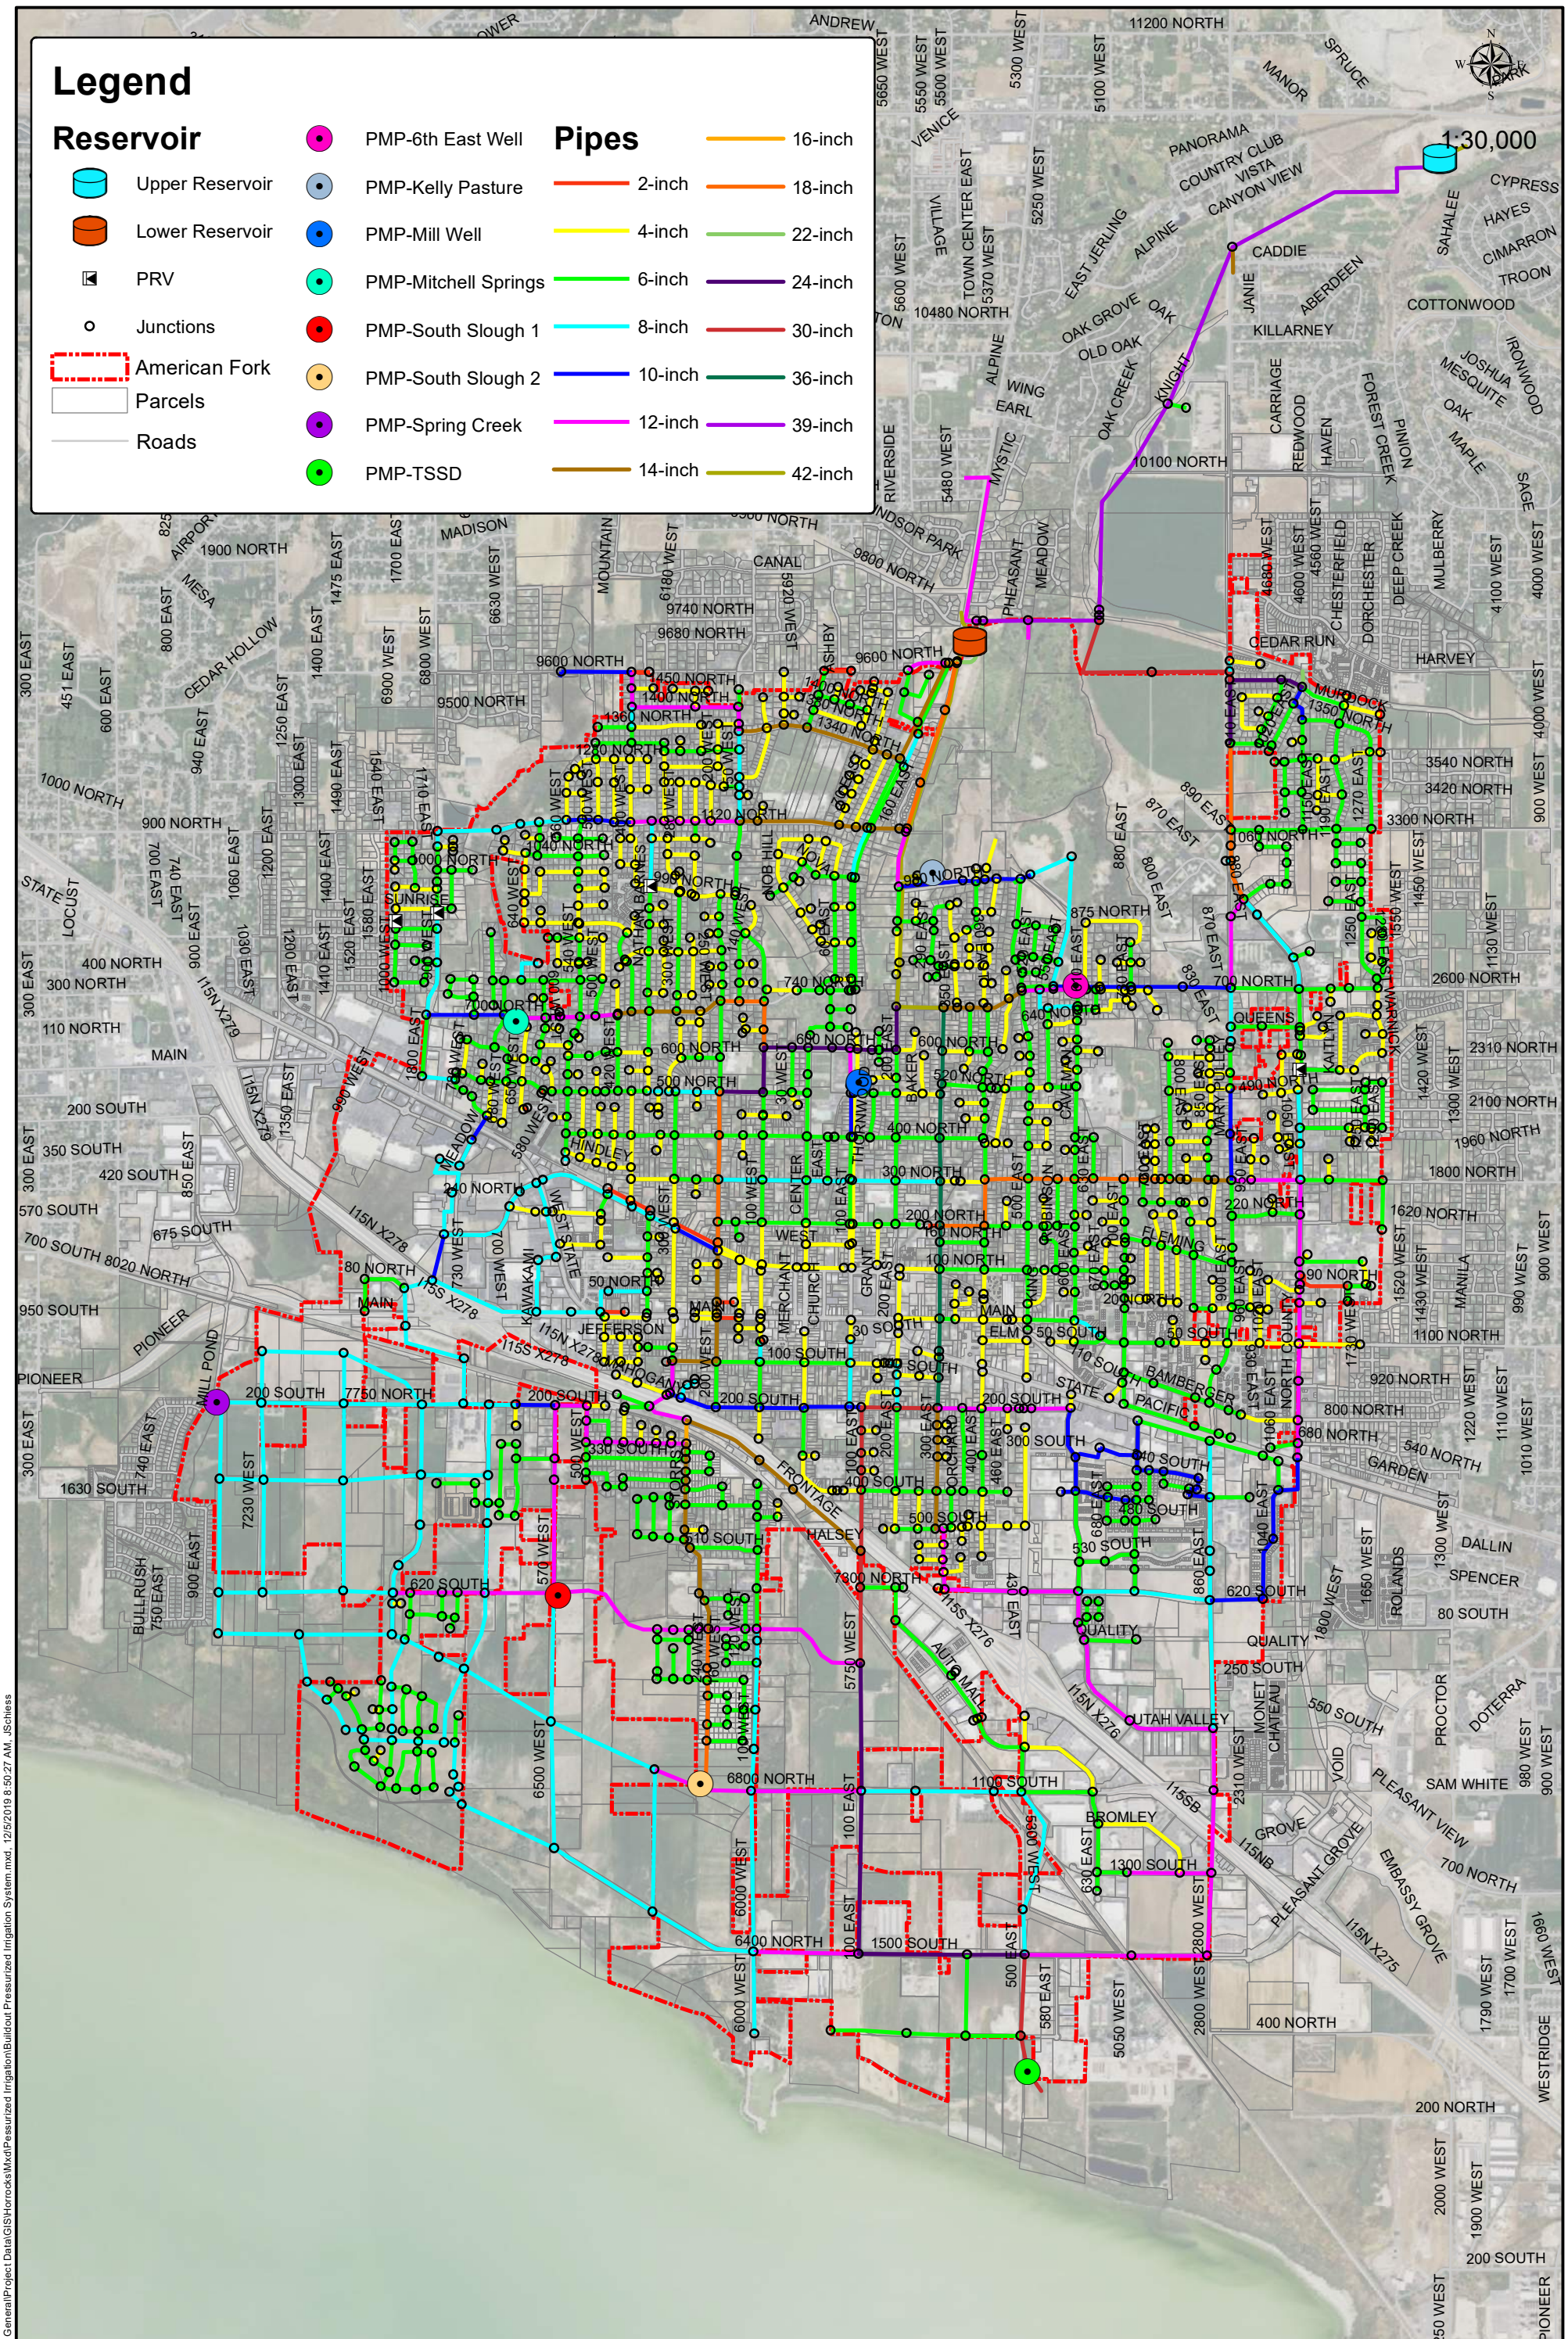

HORROCKS ENGINEERS

2162 West Grove Parkway
Suite 400
Pleasant Grove, UT 84062
(801) 763-5100

Pressurized Irrigation System Master Plan

Buildout Pressurized Irrigations System

DATE 12/5/2019

DRAWN JES

Figure 9

Q:\2019\UT-0118-1901 AF General\Project Data\GIS\Horrocks\Mxd\Pressurized Irrigation\Buildout Pressurized Irrigation System.mxd, 12/5/2019 8:50:27 AM, JSchiess